219 - 223 COLDHARBOUR LANE LOUGHBOROUGH JUNCTION :

P5.03

PROPOSED GROUND FLOOR : 1:100 @ A1 (1:200 @ A3) : 24th JUNE 2020

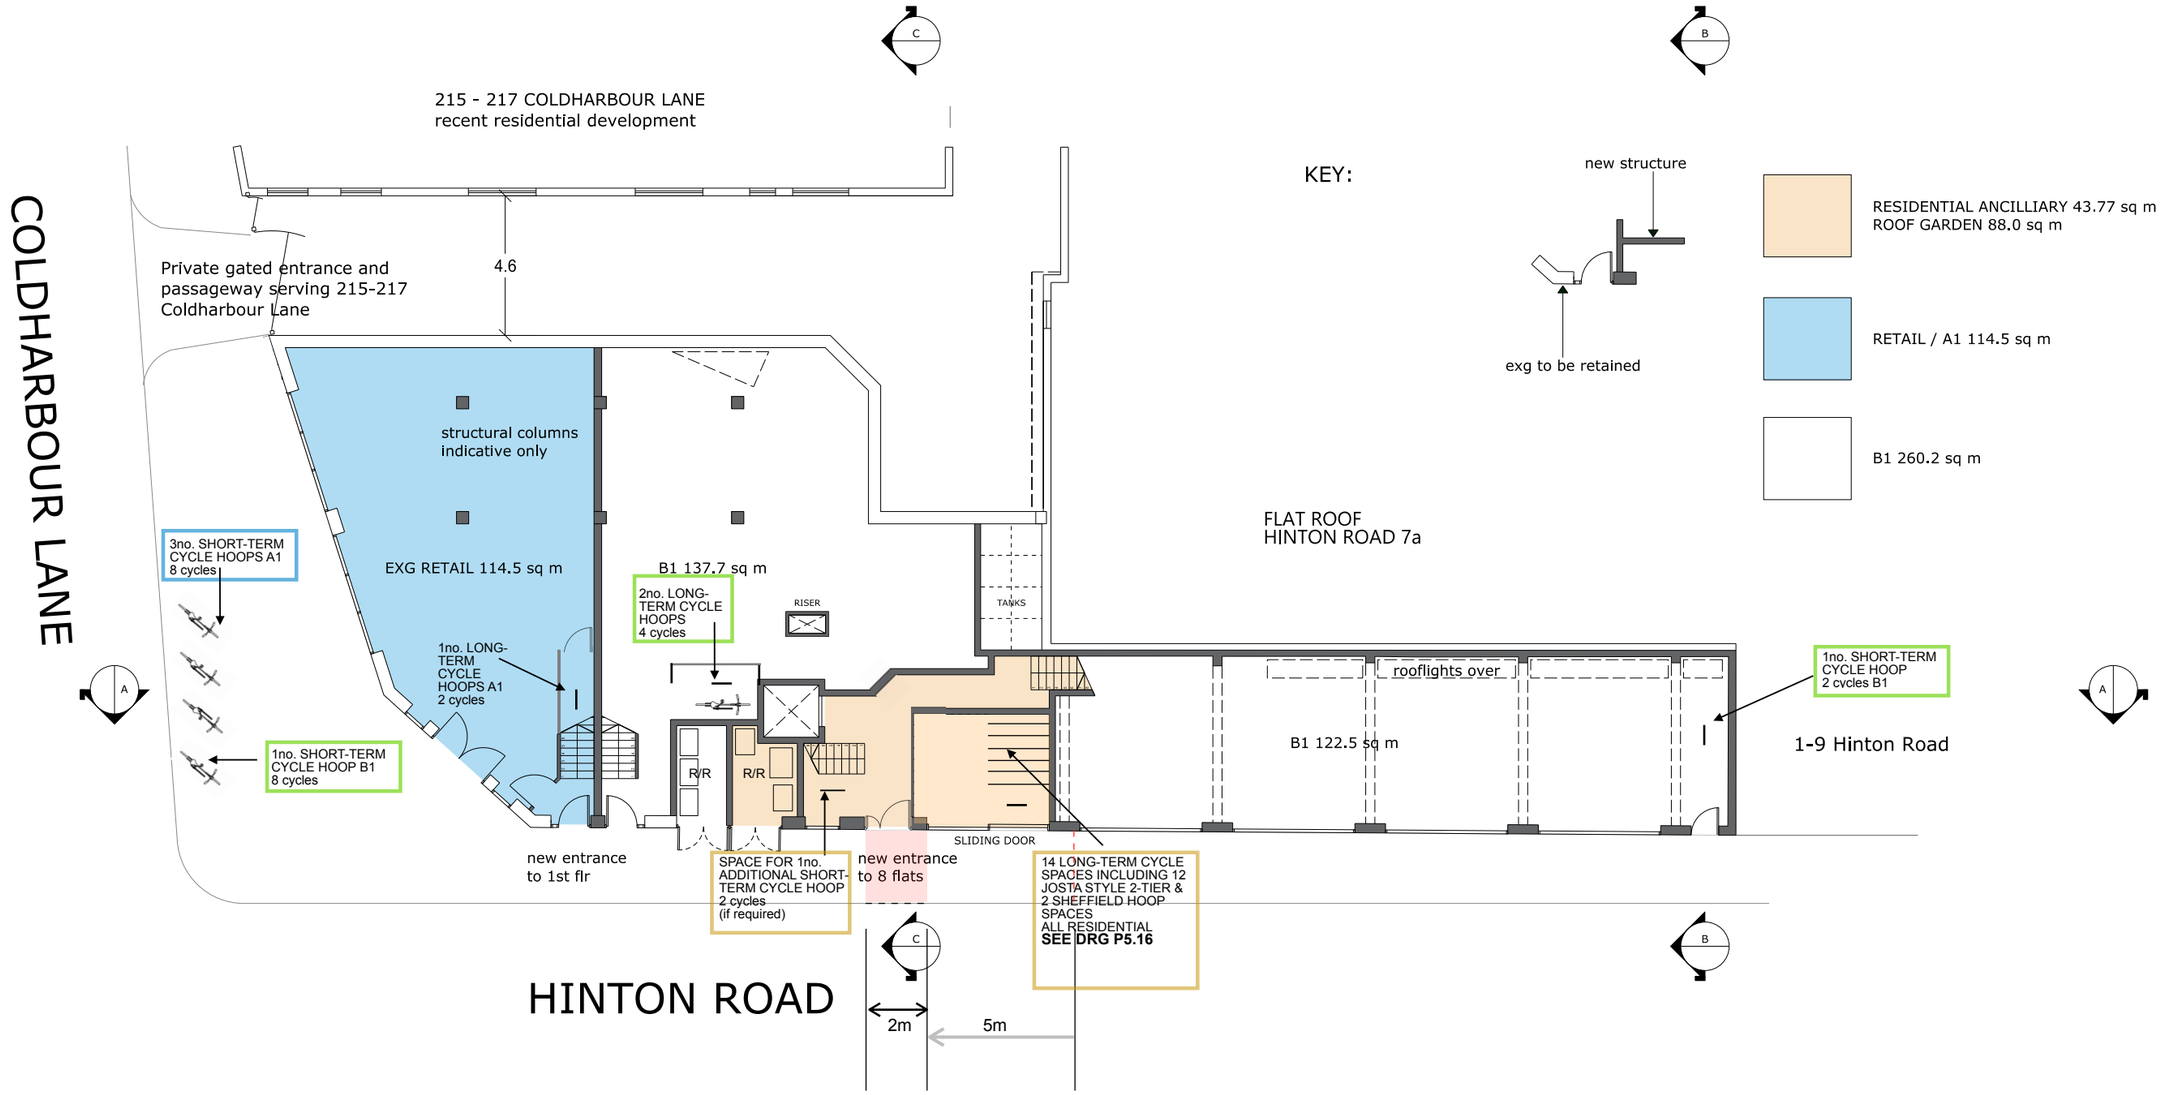

Existing crossover reduced by 5m from 7m to 2m, (including transition and materials subject to Conditions and technical design.)

1:200

5m 0 5m 10m

www.andysmithdesign.co.uk
andy@andysmithdesign.co.uk
07791462376

ANDY SMITH DESIGN